PERIMETER COMMUNITY IMPROVEMENT DISTRICTS
WWW.PERIMETERCID.ORG

CITY OF DUNWOODY
Established 2008
GEORGIA

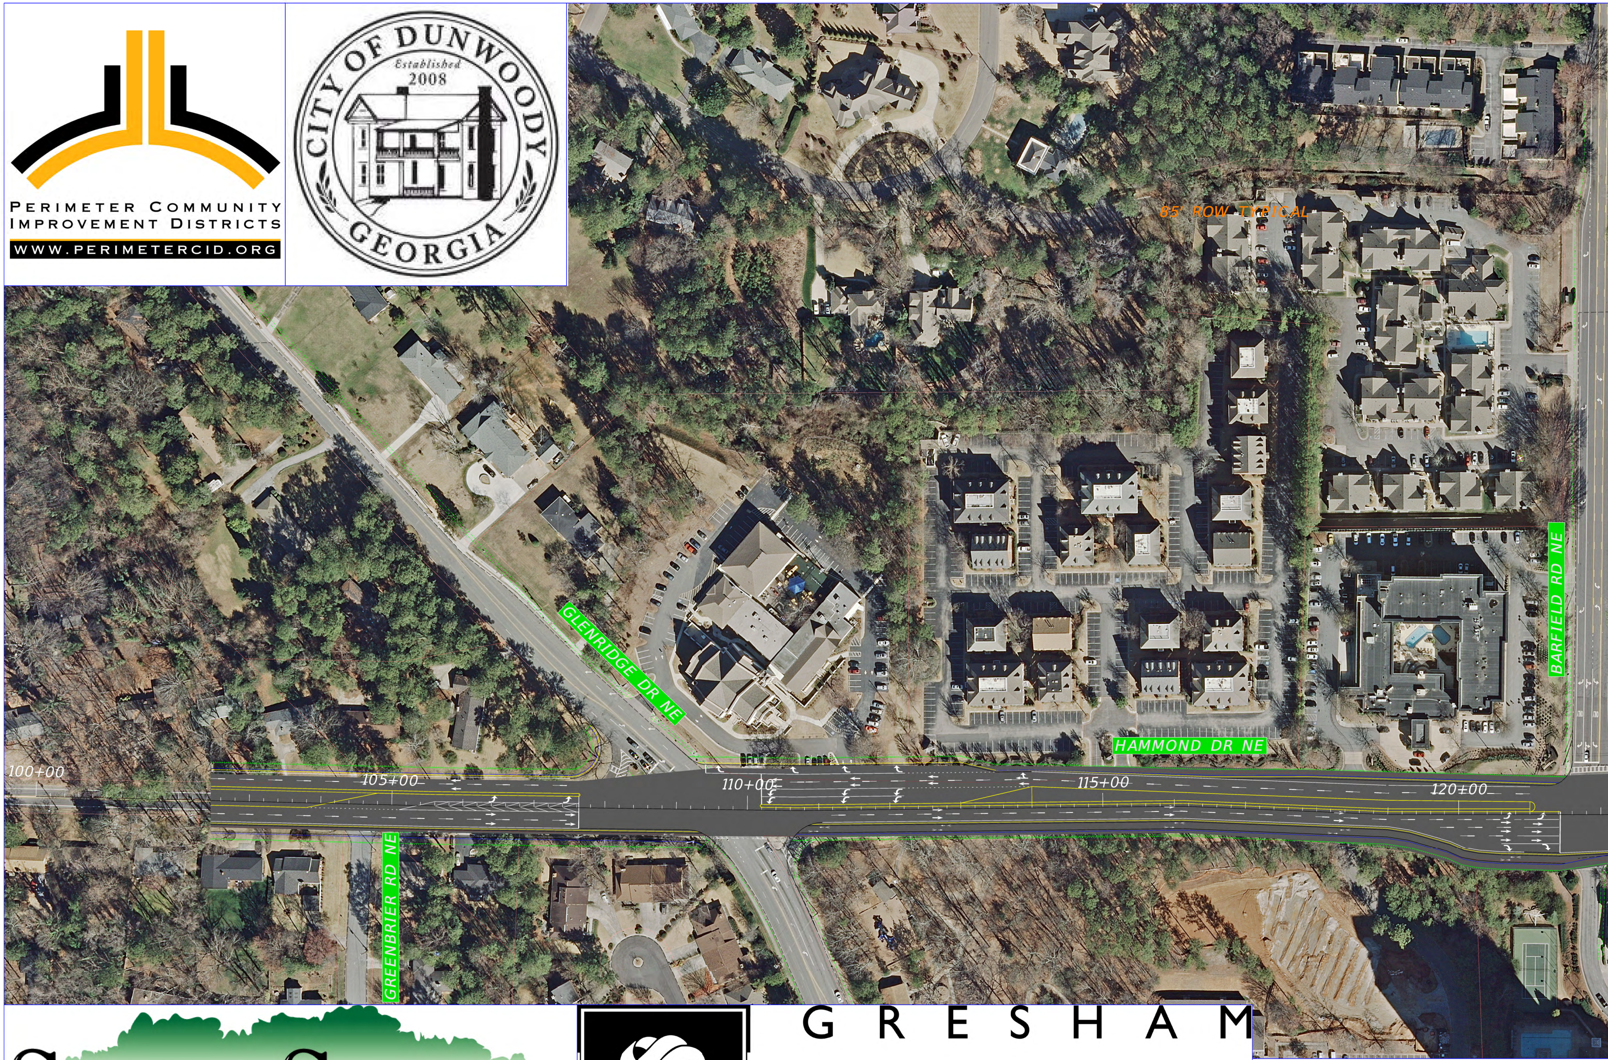
85' ROW TYPICAL
GLENRIDGE DR NE
HAMMOND DR NE
BARFIELD RD NE
GREENBRIER RD NE
100+00
105+00
110+00
115+00
120+00

SANDY SPRINGS
GEORGIA

GS&P

GRESHAM SMITH AND PARTNERS

LEGEND
BACK OF SIDEWALK
FRONT OF SIDEWALK

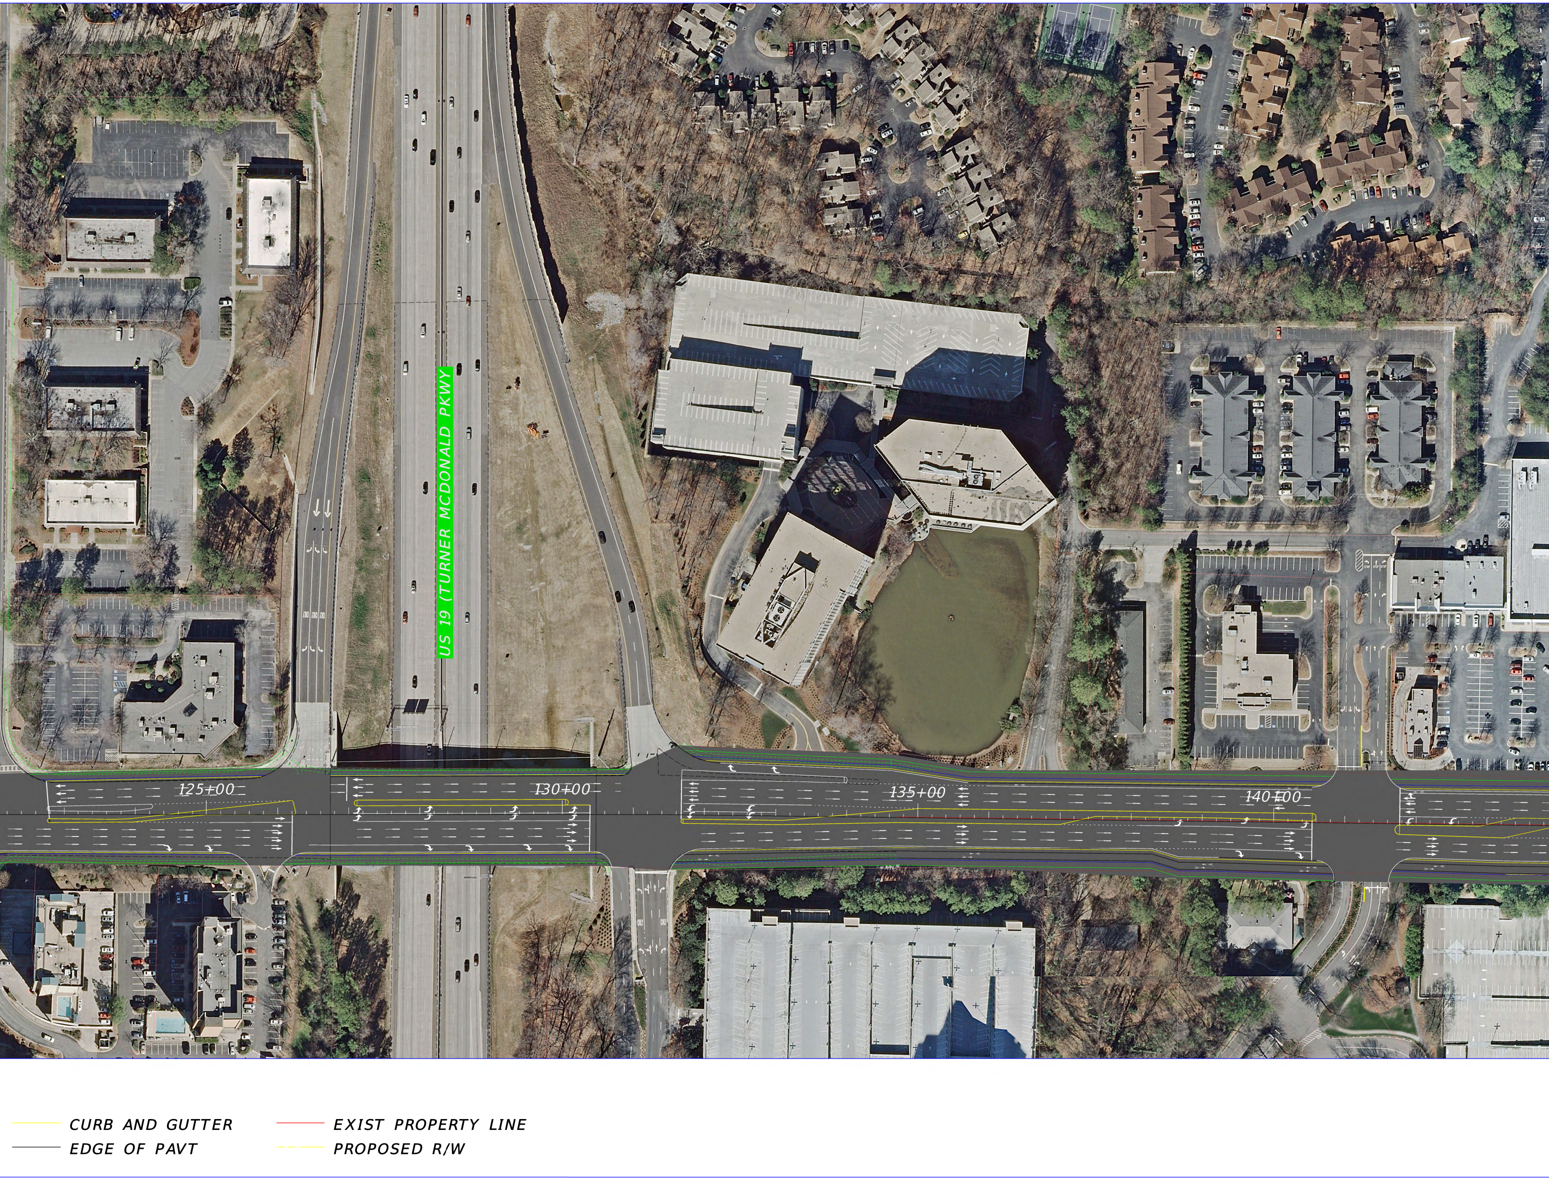
US 19 (TURNER MCDONALD PKWY)
125+00
130+00
135+00
140+00
CURB AND GUTTER
EDGE OF PAVT
EXIST PROPERTY LINE
PROPOSED R/W

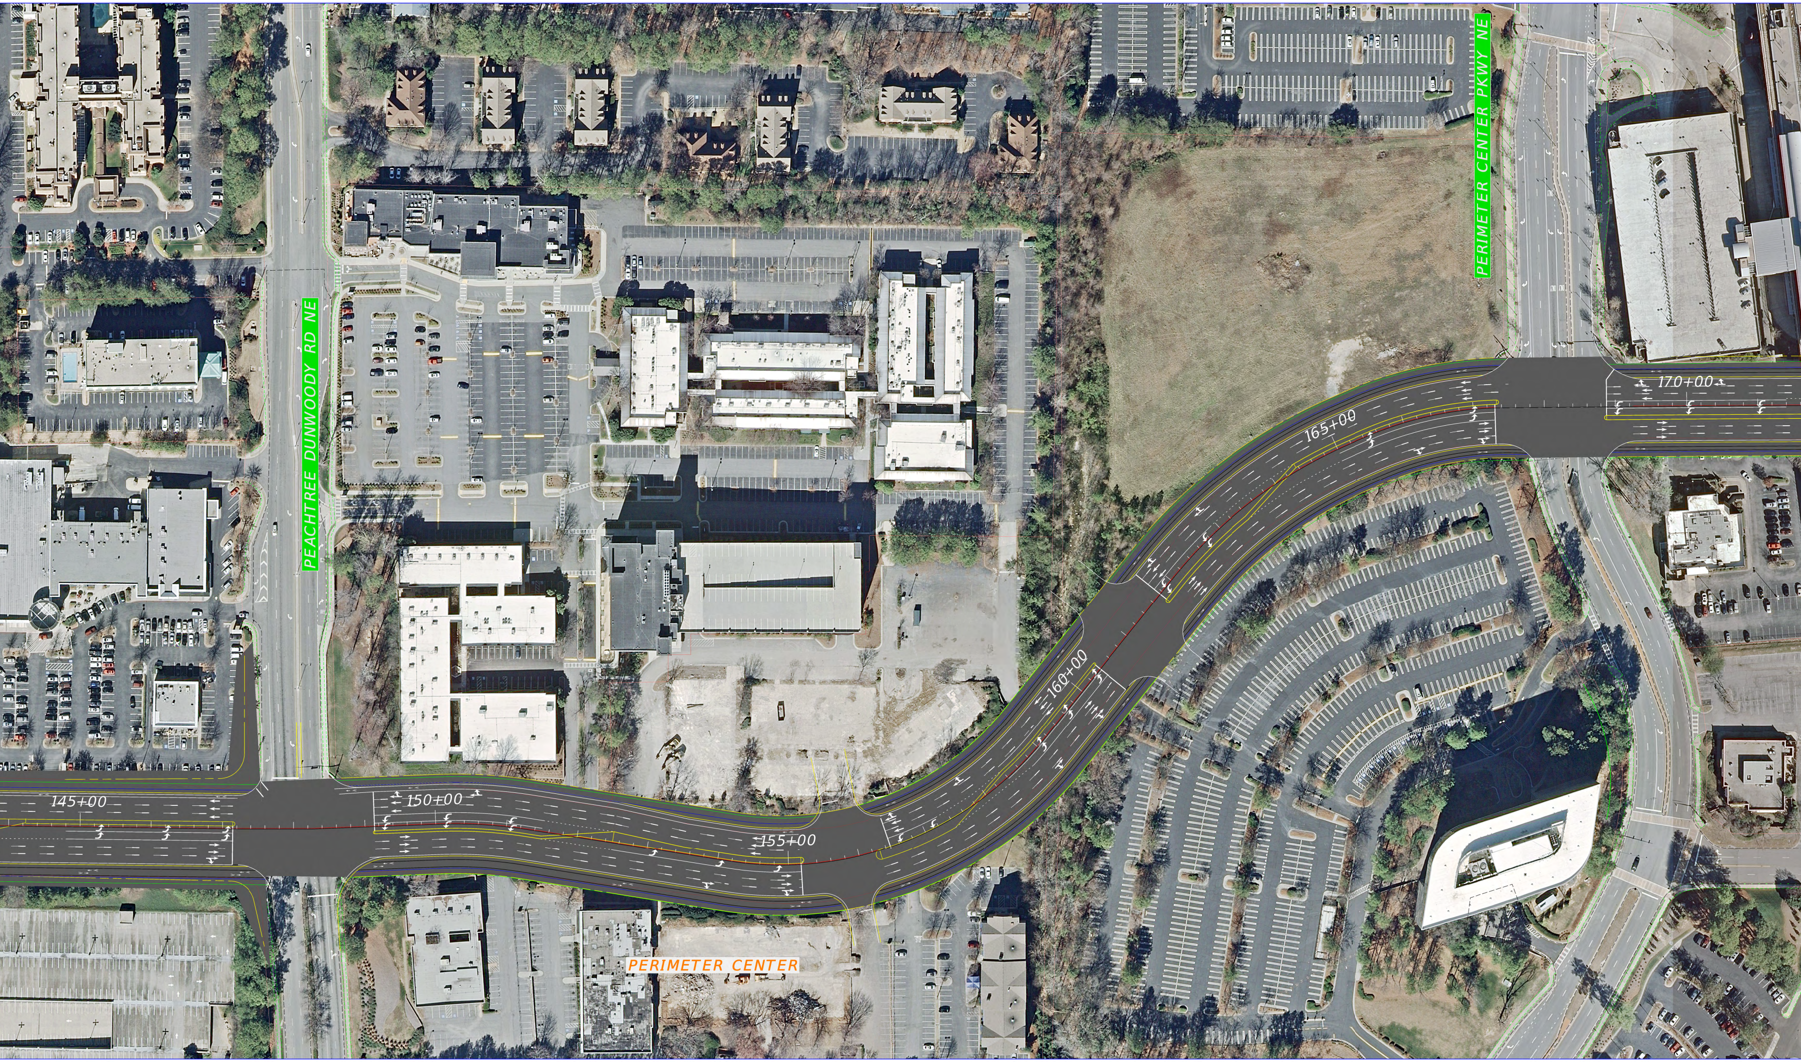
PEACHTREE DUNWOODY RD NE
PERIMETER CENTER PKWY NE
145+00
150+00
155+00
160+00
165+00
170+00
PERIMETER CENTER

ALTERNATIVE 5 CYCLE TRACK

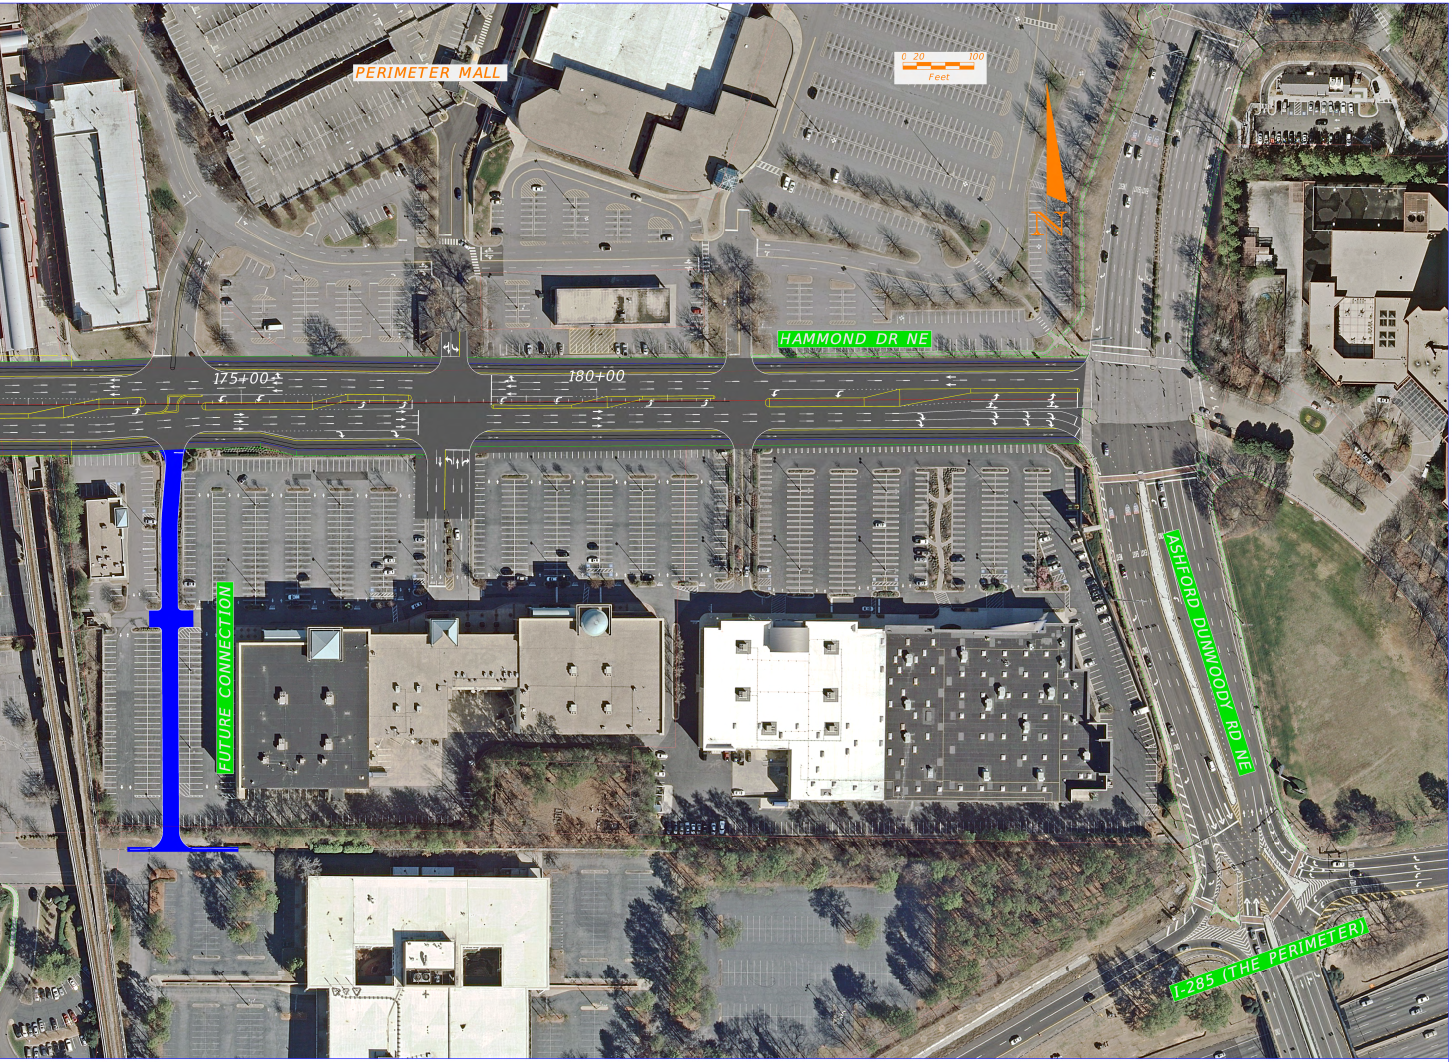
PERIMETER MALL
0
20
100
Feet
N
HAMMOND DR NE
175+00
180+00
FUTURE CONNECTION
ASHFORD DUNWOODY RD NE
I-285 (THE PERIMETER)

HAMMOND DRIVE CORRIDOR STUDY